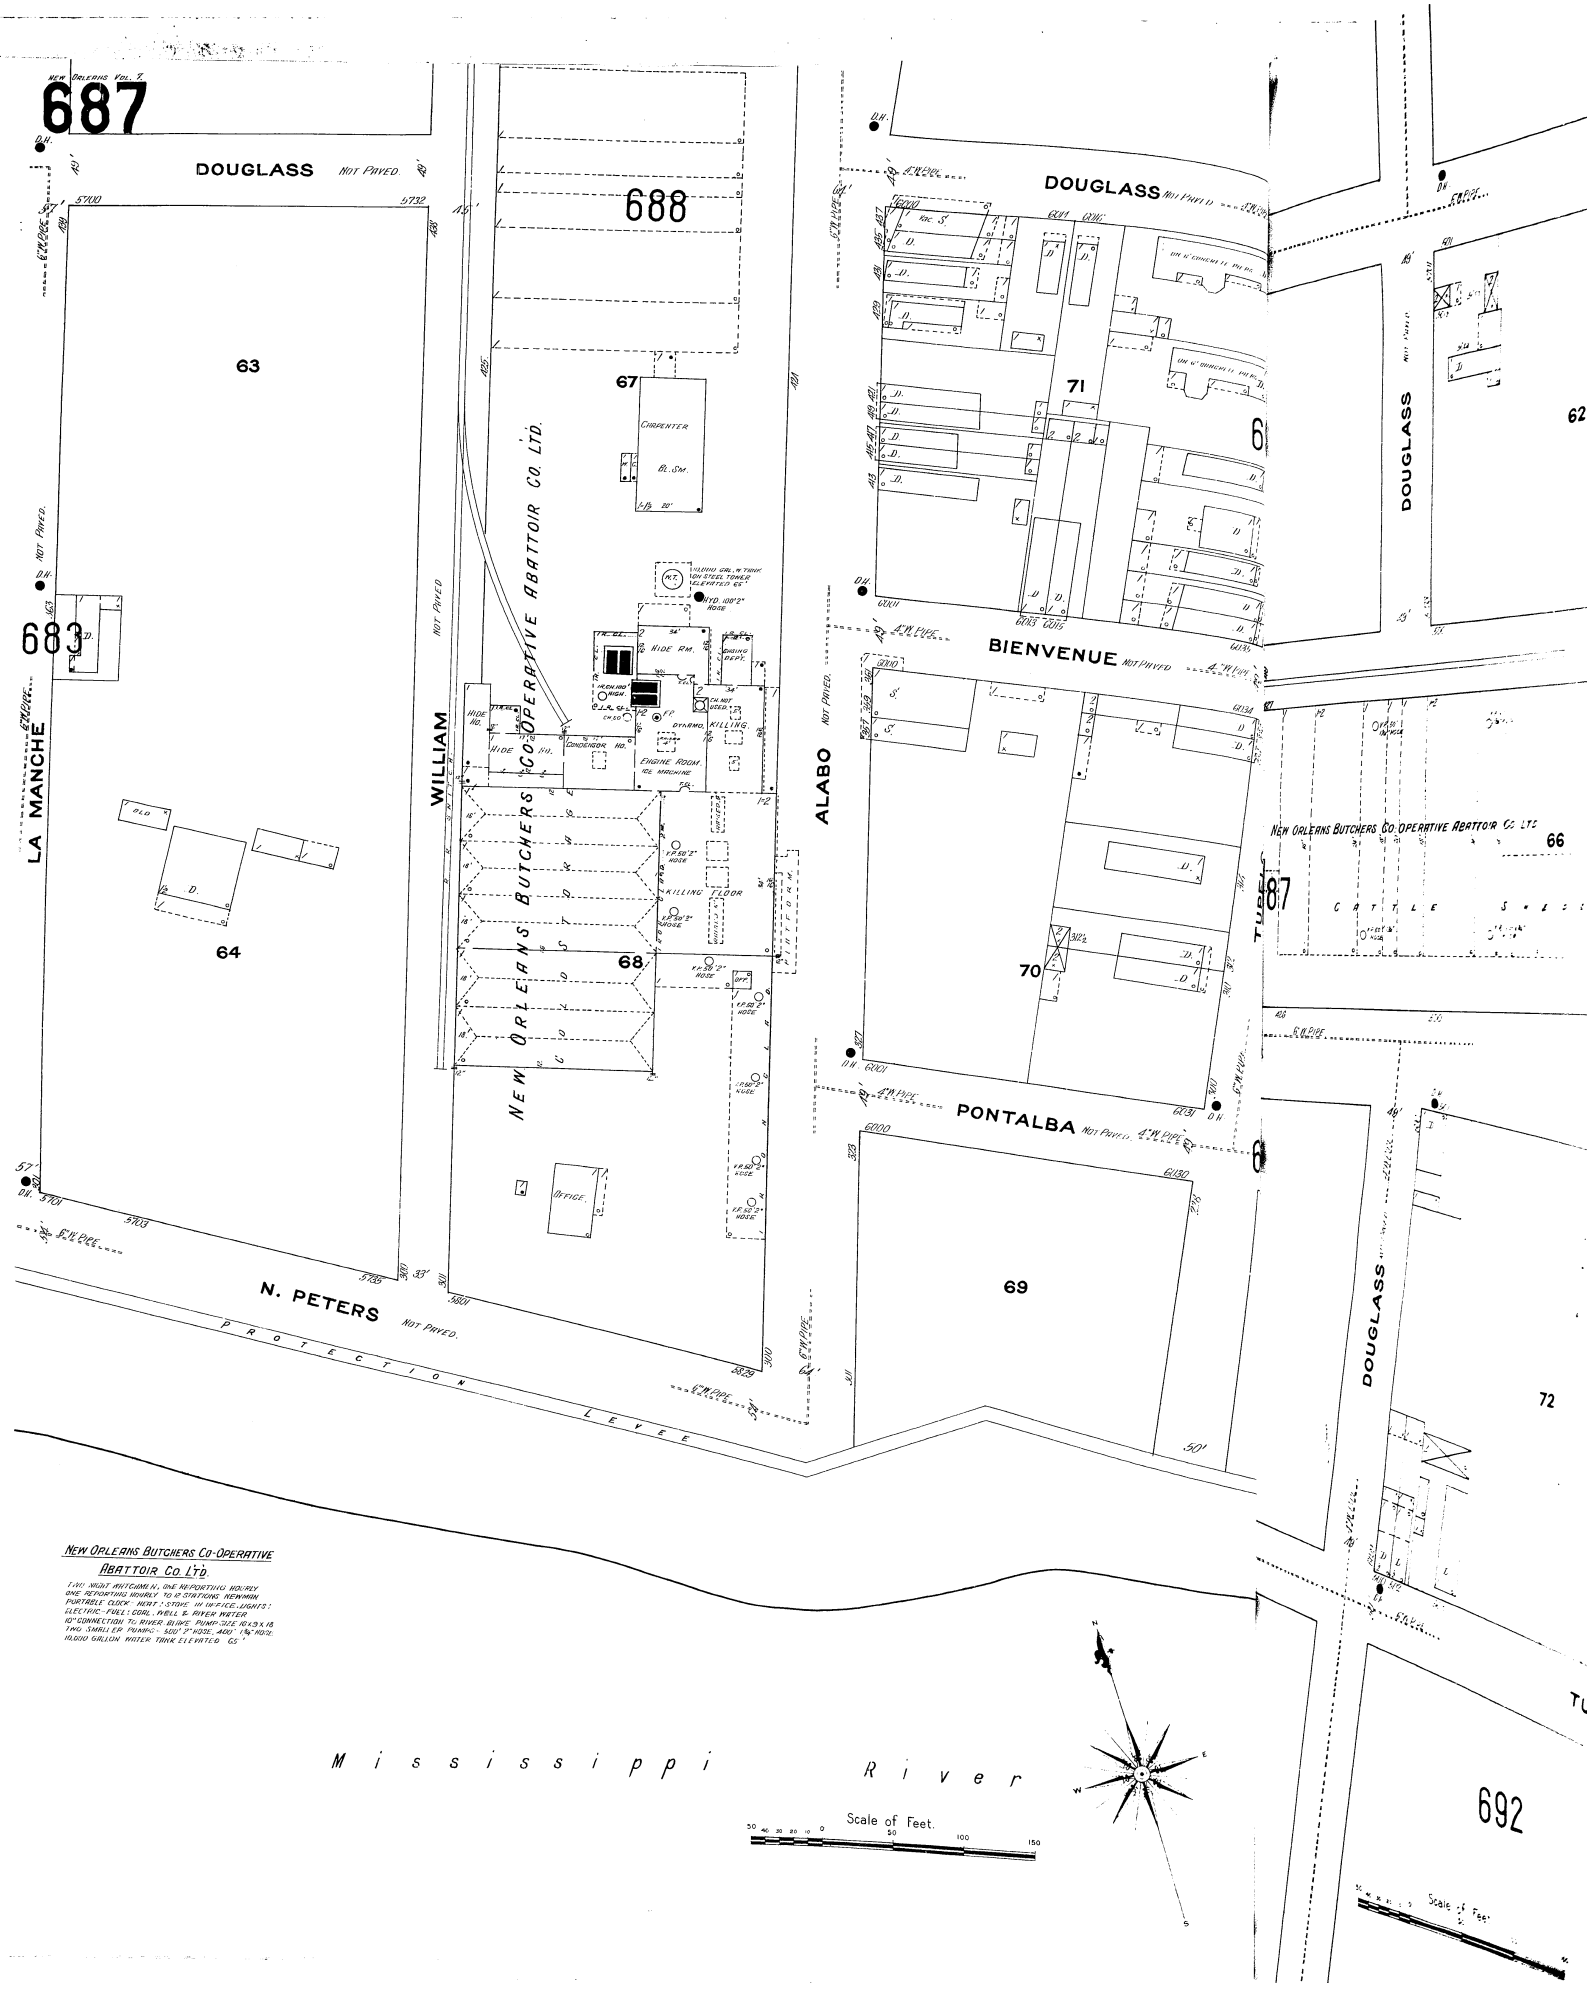

NEW ORLEANS BUTCHERS CO-OPERATIVE ABATTOIR CO. LTD.

1 PO. NIGHT WATCHMEN, ONE REPORTING HOURLY ONE REPORTING HOURLY TO 12 STATIONS NEWMAN PORTABLE CLOCK: HEAT: STOVE IN OFFICE. LIGHTS: ELECTRIC-FUEL: COAL, WELL & RIVER WATER 10" CONNECTION TO RIVER. BLAKE PUMP SIZE 10 X 9 X 18 TWO SMALLER PUMPS - 500' 2" HOSE, 400' 1¾" HOSE. 10,000 GALLON WATER TANK ELEVATED 65'