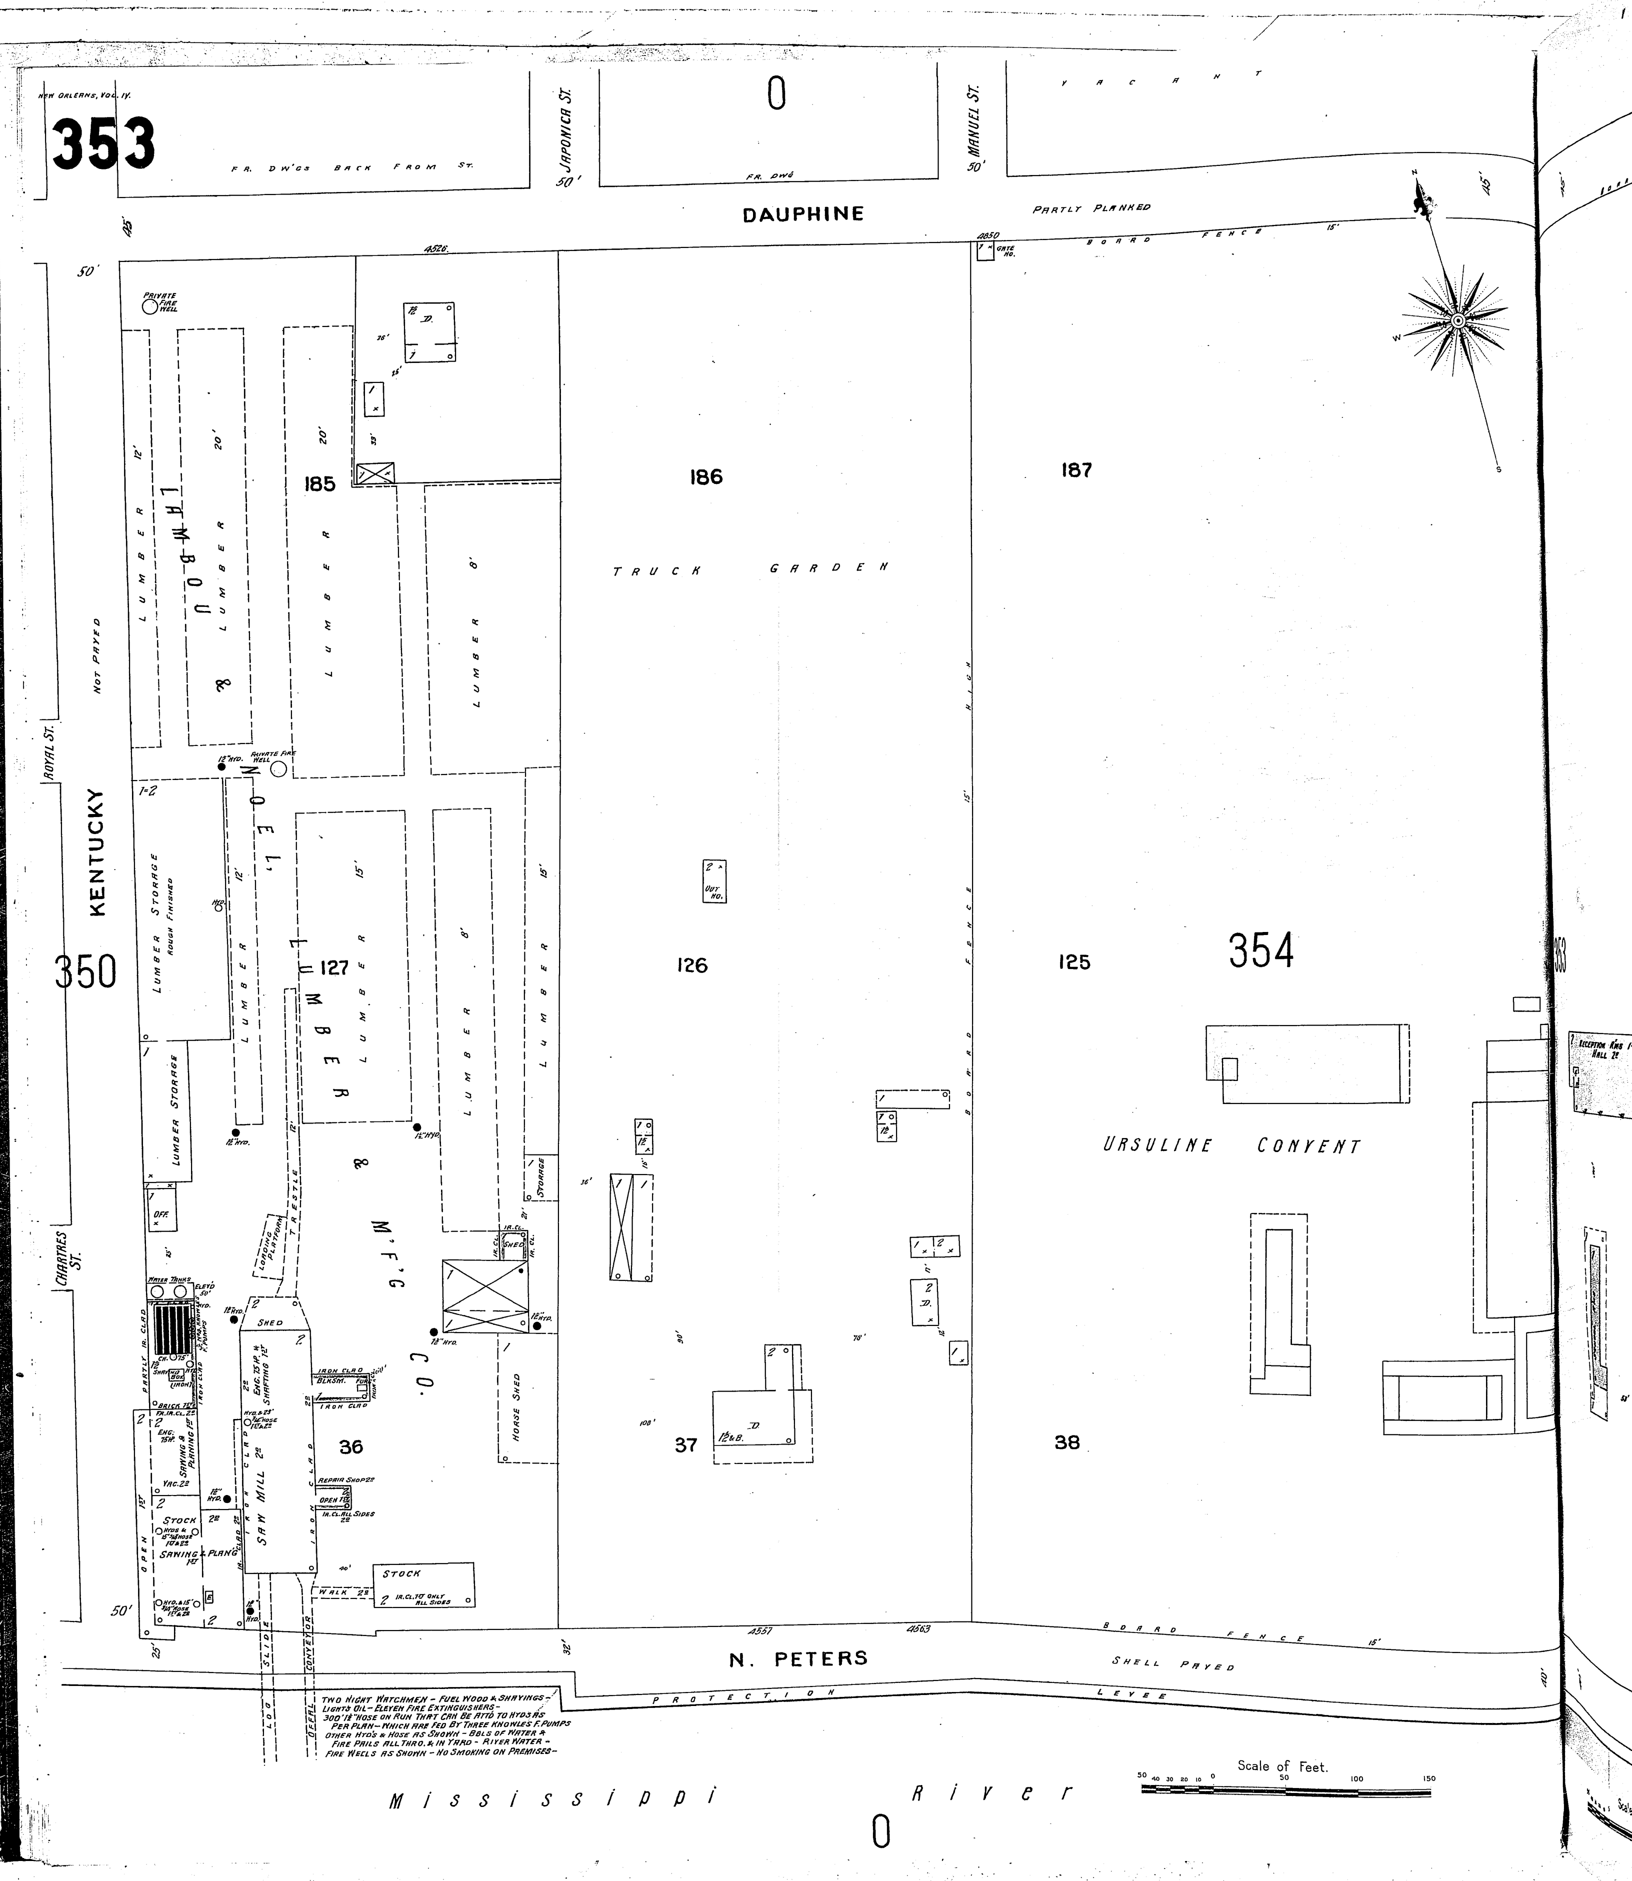
NEW ORLEANS, VOL. IV.
353
FR. DW'GS BACK FROM ST.
JAPONICA ST.
0
FR. DW'G
MANUEL ST.
YACHT
DAUPHINE
PARTLY PLANKED
BOARD FENCE
KENTUCKY
NOT PAVED
ROYAL ST.
CHARTRES ST.
350
185
186
187
127
126
125
354
36
37
38
TRUCK GARDEN
NOEL LUMBER & M'F'G CO.
LUMBER
LUMBER STORAGE ROUGH FINISHED
LUMBER STORAGE
PRIVATE FIRE WELL
OFF.
STORAGE
SHED
HORSE SHED
LOADING PLATFORM
TRESTLE
SAW MILL 2s
BLKSM.
REPAIR SHOP 2s
STOCK
SAWING & PLANING 1s
WALK 2s
IR. CL. 1ST ONLY ALL SIDES
URSULINE CONVENT
HIGH BOARD FENCE
N. PETERS
SHELL PAVED
PROTECTION LEVEE
LOG SLIDE
OFFAL CONVEYOR
TWO NIGHT WATCHMEN - FUEL WOOD & SHAVINGS -
LIGHTS OIL - ELEVEN FIRE EXTINGUISHERS -
300' 1½" HOSE ON RUN THAT CAN BE ATT'D TO HYDS AS
PER PLAN - WHICH ARE FED BY THREE KNOWLES F. PUMPS
OTHER HYD'S & HOSE AS SHOWN - BBLS OF WATER &
FIRE PAILS ALL THRO. & IN YARD - RIVER WATER -
FIRE WELLS AS SHOWN - NO SMOKING ON PREMISES -
Mississippi River
Scale of Feet.
0