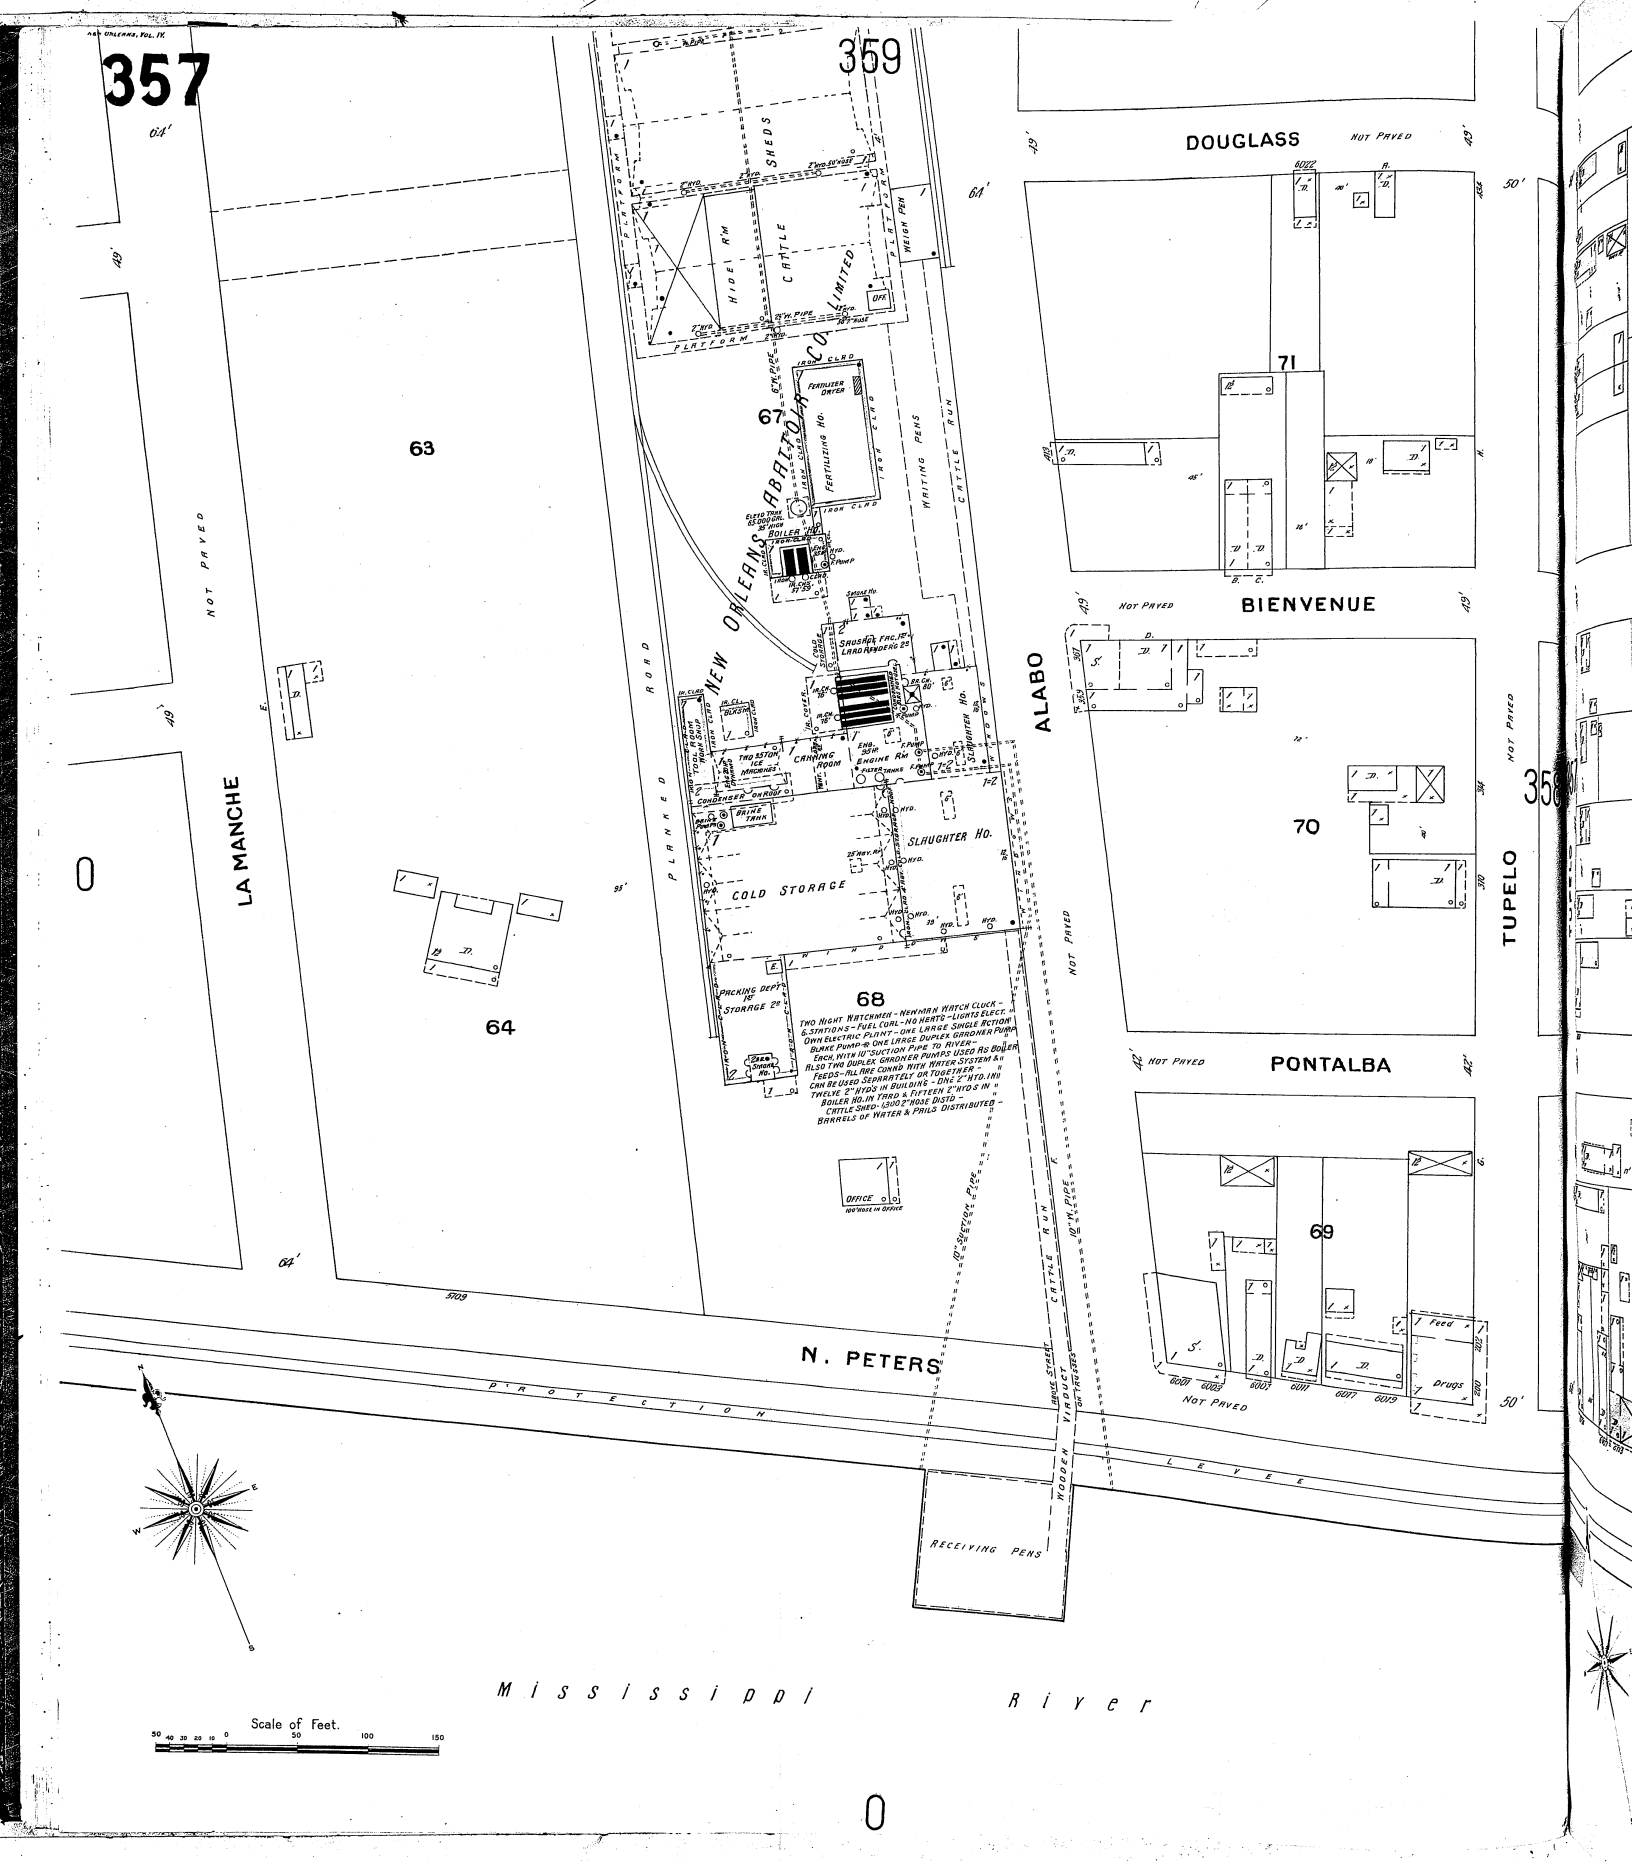

357
359
DOUGLASS
NOT PAVED
BIENVENUE
PONTALBA
ALABO
TUPELO
LA MANCHE
N. PETERS
NEW ORLEANS ABATTOIR CO. LIMITED
PLANKED ROAD
PROTECTION LEVEE
Mississippi River
Scale of Feet.
63
64
67
68
69
70
71
HIDE RM
CATTLE SHEDS
WEIGH PEN
PLATFORM
FERTILIZER DRYER
FERTILIZING HO.
IRON CLAD
WAITING PENS
CATTLE RUN
BOILER HO.
SAUSAGE FAC. 1ST LARD RENDERG 2ND
CANNING ROOM
ENGINE RM
SLAUGHTER HO.
COLD STORAGE
PACKING DEPT 1ST STORAGE 2ND
OFFICE
RECEIVING PENS
WOODEN VIADUCT
10" SUCTION PIPE
10" W. PIPE
Feed
Drugs