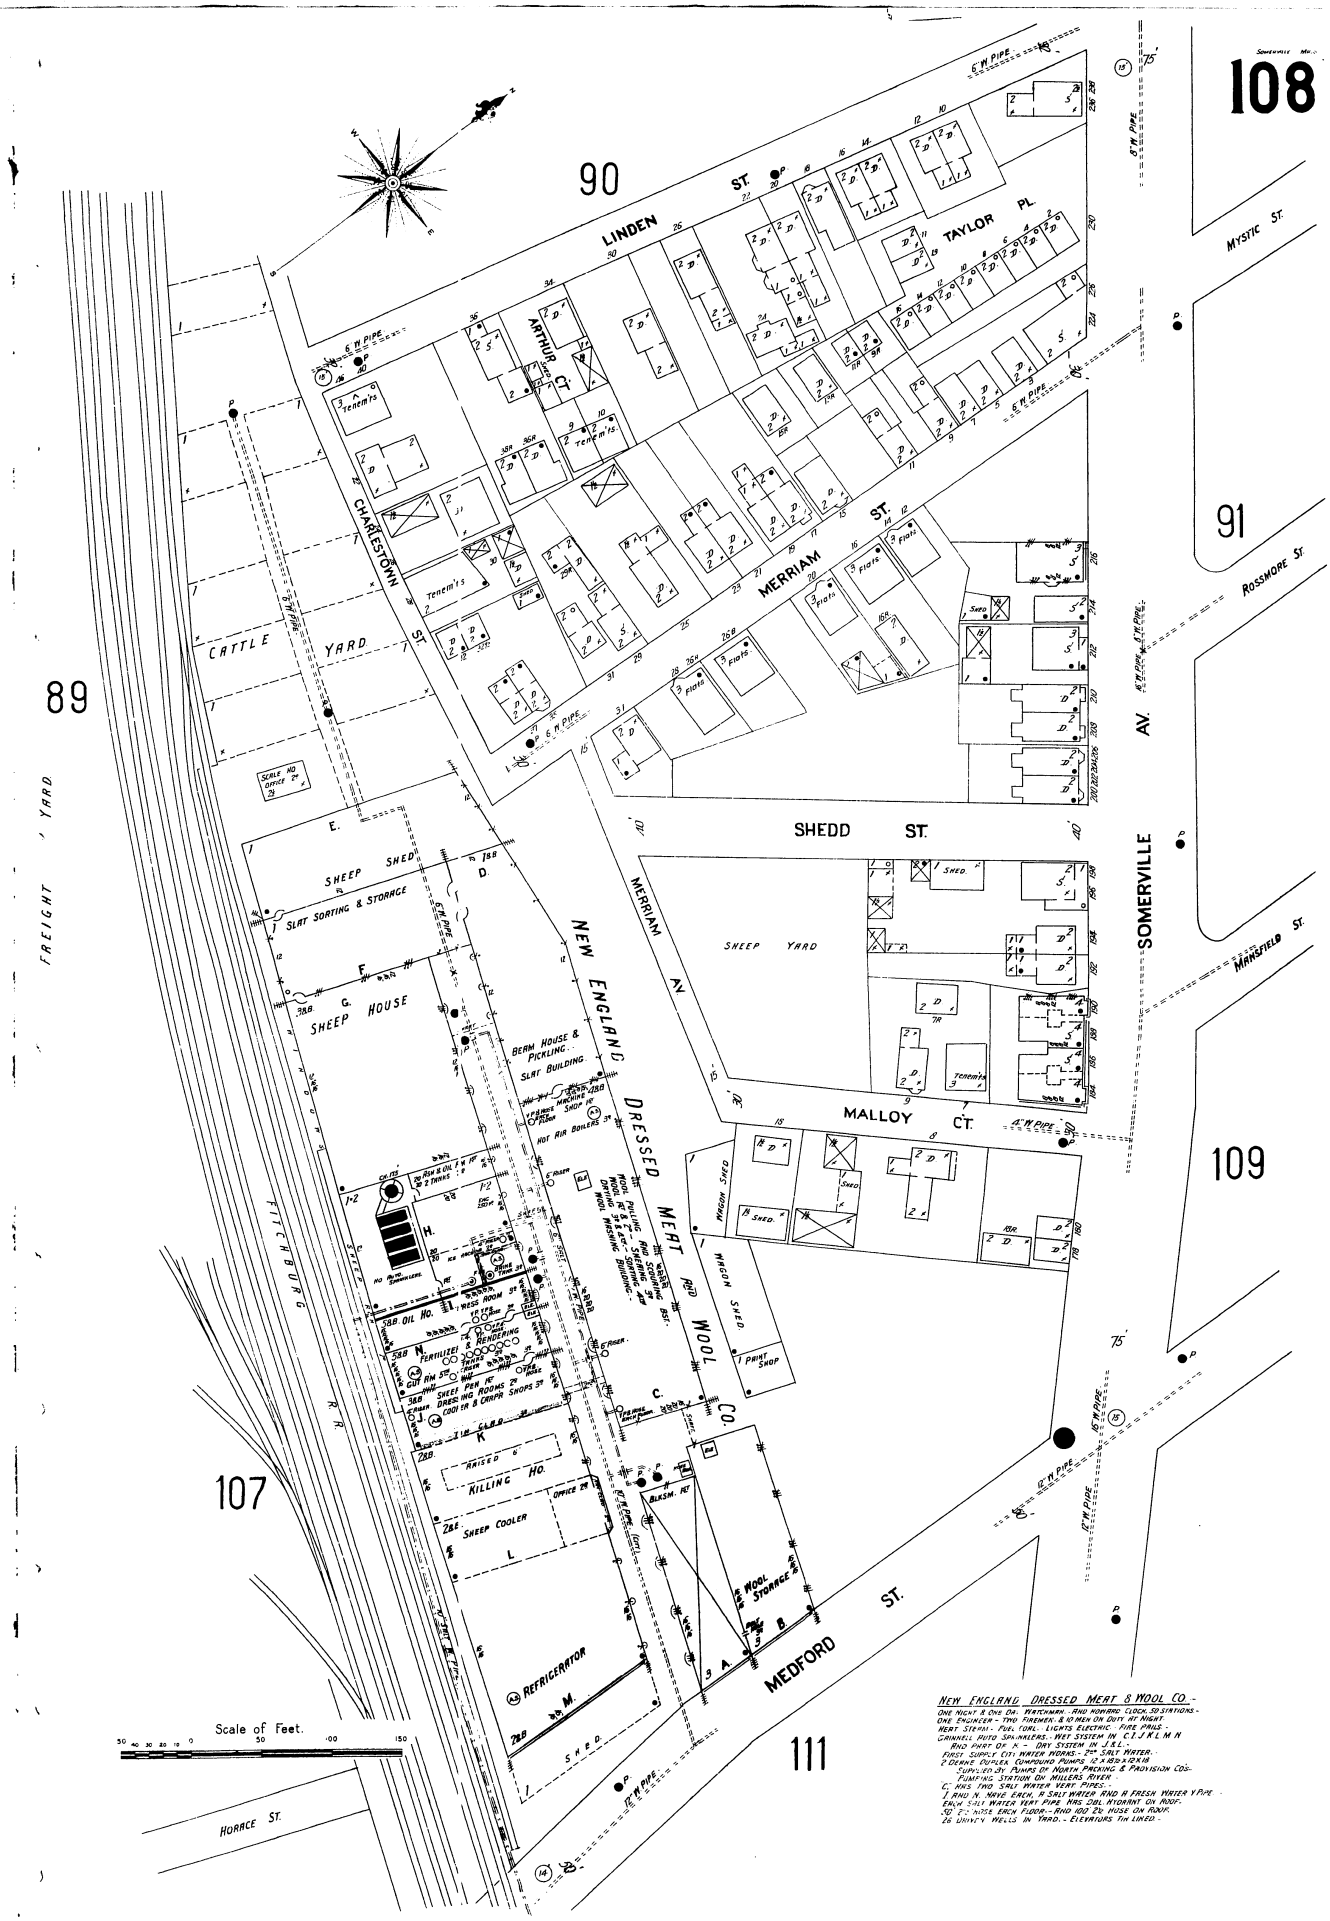
108
90
91
89
109
107
111
LINDEN ST.
TAYLOR PL.
ARTHUR CT.
CHARLESTOWN ST.
MERRIAM ST.
CATTLE YARD
FREIGHT YARD
SHEDD ST.
SOMERVILLE AV.
MYSTIC ST.
ROSSMORE ST.
MANSFIELD ST.
MERRIAM AV.
SHEEP YARD
MALLOY CT.
SHEEP SHED
SLAT SORTING & STORAGE
SHEEP HOUSE
BEAM HOUSE & PICKLING
SLAT BUILDING
NEW ENGLAND DRESSED MEAT AND WOOL CO.
WAGON SHED
PRINT SHOP
KILLING HO.
SHEEP COOLER
REFRIGERATOR
WOOL STORAGE
MEDFORD ST.
FITCHBURG R.R.
HORACE ST.
Scale of Feet.
NEW ENGLAND DRESSED MEAT & WOOL CO.-
ONE NIGHT & ONE DAY WATCHMAN.- AND HOWARD CLOCK, 50 STATIONS.-
ONE ENGINEER - TWO FIREMEN.- & 10 MEN ON DUTY AT NIGHT.
HEAT STEAM - FUEL COAL.- LIGHTS ELECTRIC.- FIRE PAILS.-
GRINNELL AUTO SPRINKLERS.- WET SYSTEM IN C.I.J.K.L.M.N
AND PART OF K - DRY SYSTEM IN J.&L.-
FIRST SUPPLY CITY WATER WORKS.- 2ND SALT WATER.-
2 DEANE DUPLEX COMPOUND PUMPS 12 x 18 D x 12 X 18
SUPPLIED BY PUMPS OF NORTH PACKING & PROVISION CO'S-
PUMPING STATION ON MILLERS RIVER.-
C. HAS TWO SALT WATER VERT PIPES.-
I AND N. HAVE EACH, A SALT WATER AND A FRESH WATER V PIPE.-
EACH SALT WATER VERT PIPE HAS DBL HYDRANT ON ROOF.
50' 2" HOSE EACH FLOOR.- AND 100' 2½ HOSE ON ROOF.
26 DRIVEN WELLS IN YARD.- ELEVATORS TIN LINED.-