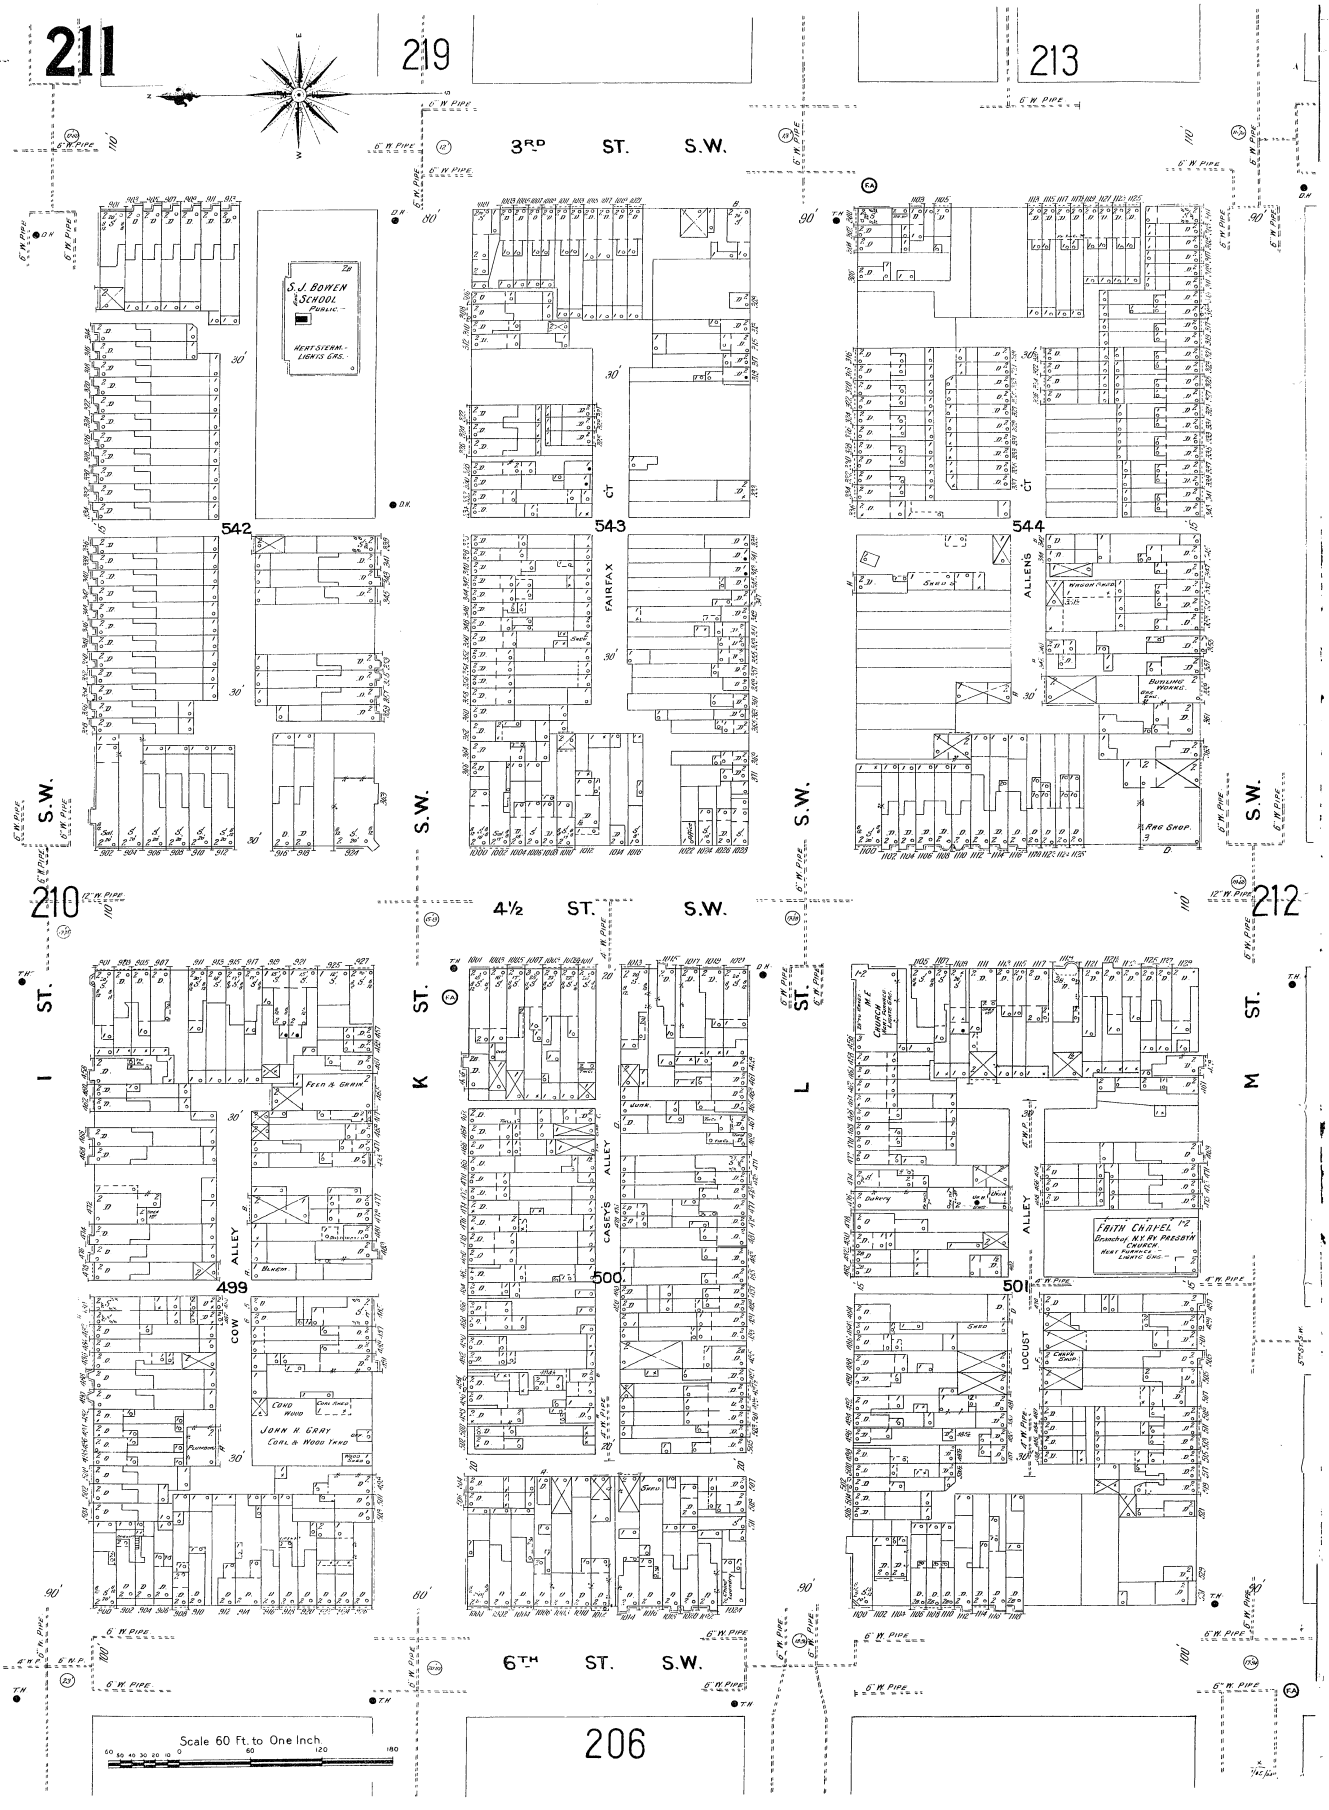
211
219
213
3RD ST. S.W.
S.J. BOWEN SCHOOL PUBLIC
HEAT-STEAM-LIGHTS GAS
542
543
544
FAIRFAX CT
ALLENS CT
BUILDING WORKS
RAG SHOP
210
4½ ST. S.W.
212
I ST. S.W.
K ST. S.W.
L ST. S.W.
M ST. S.W.
FEED & GRAIN
COW ALLEY
CASEY'S ALLEY
LOCUST ALLEY
FAITH CHAPEL
Branch of N.Y. AV. PRESBYN CHURCH
HEAT FURNACE LIGHTS GAS
499
500
501
COND WOOD
JOHN H. GRAY
COAL & WOOD YARD
6TH ST. S.W.
Scale 60 Ft. to One Inch
206