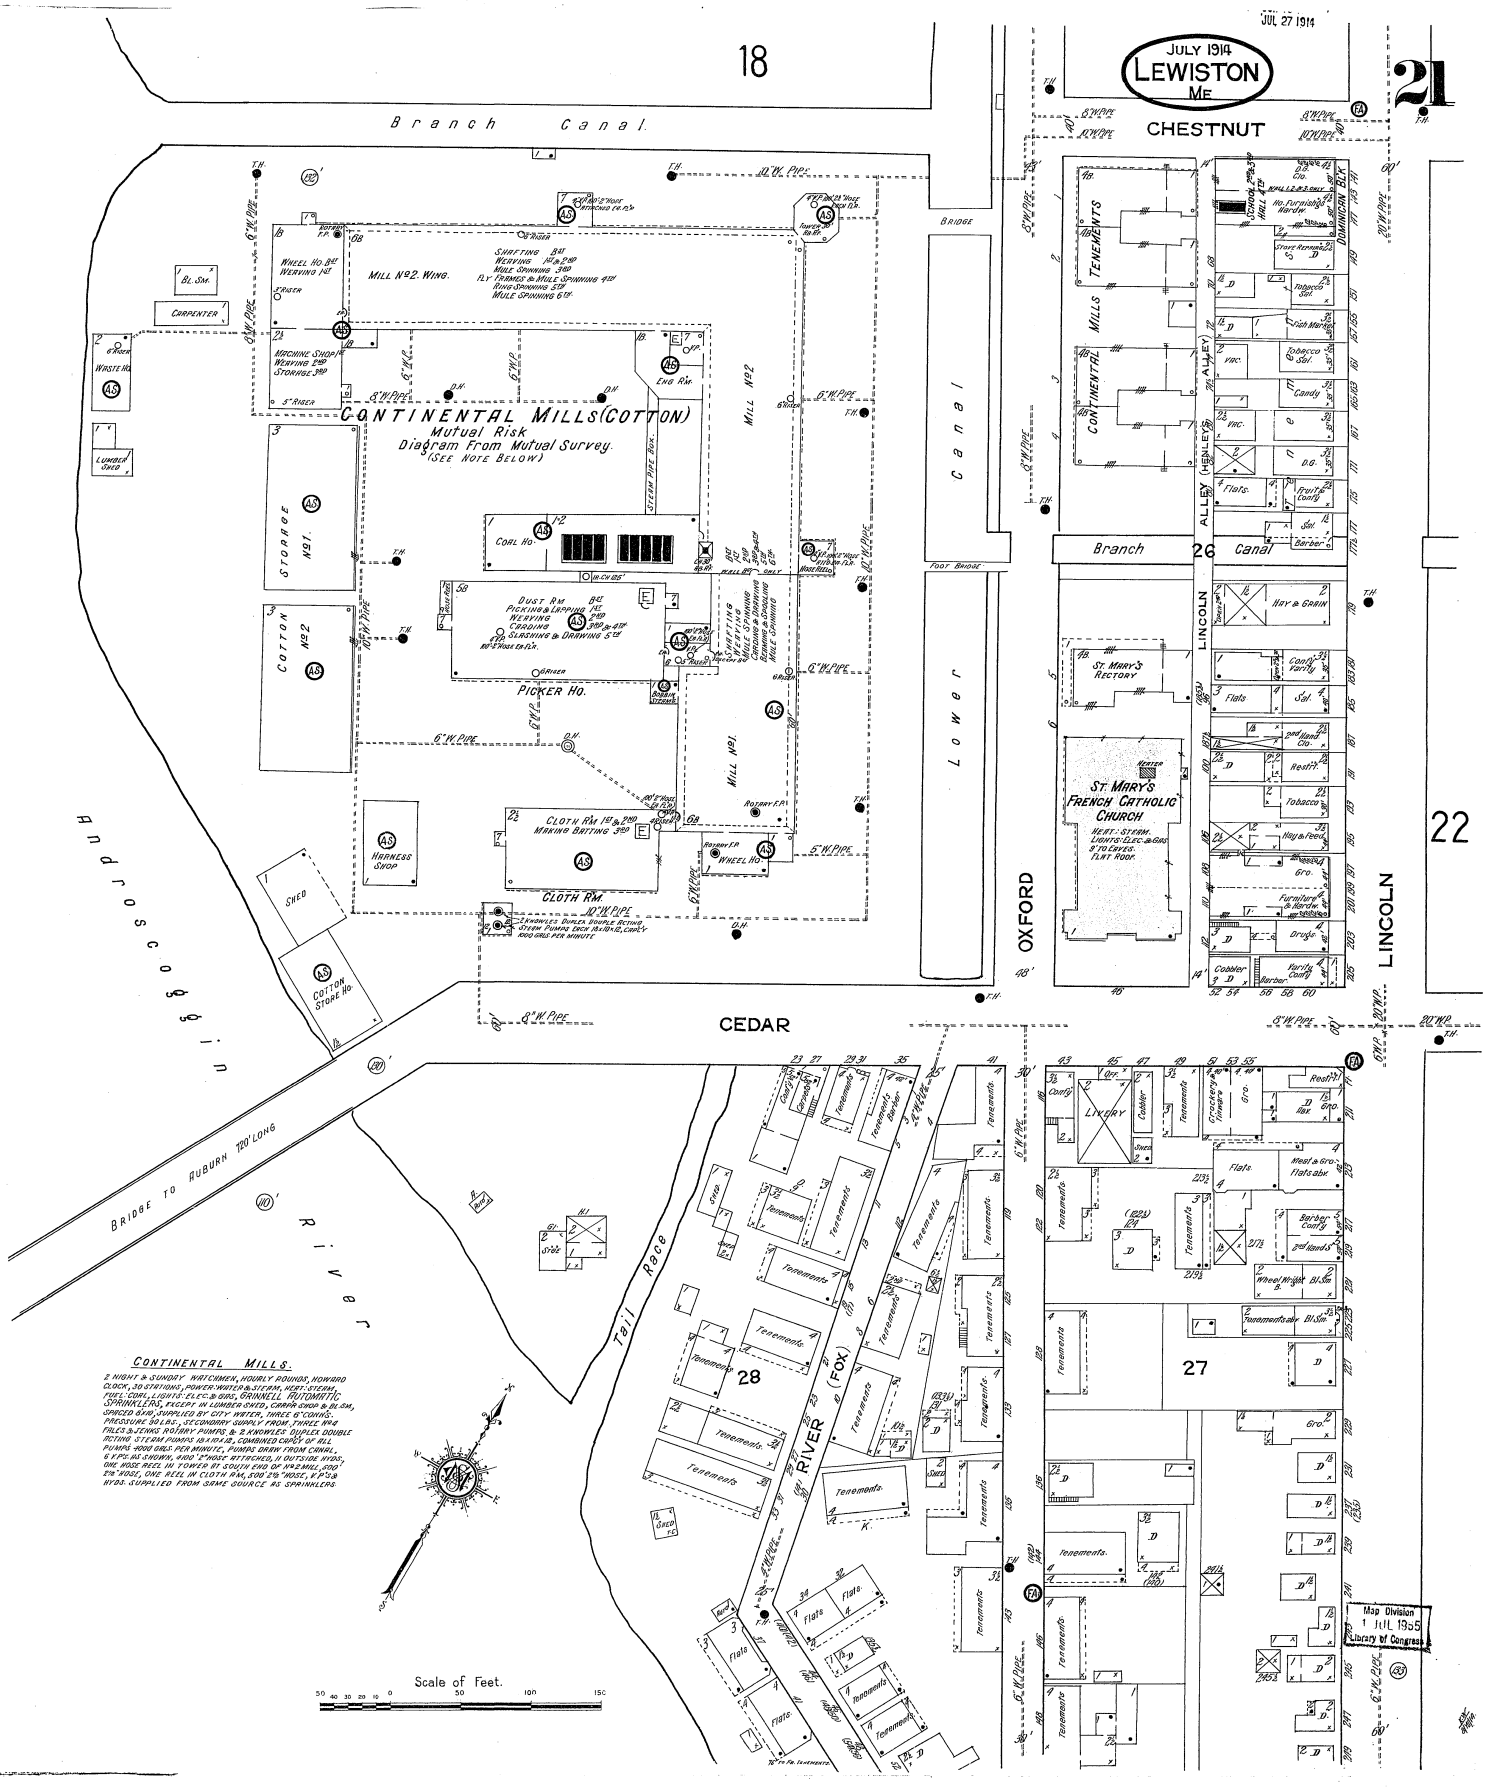

CONTINENTAL MILLS.

2 NIGHT & SUNDAY WATCHMEN, HOURLY ROUNDS, HOWARD CLOCK, 30 STATIONS, POWER: WATER & STEAM, HEAT: STEAM, FUEL: COAL, LIGHTS: ELEC. & GAS, GRINNELL AUTOMATIC SPRINKLERS, EXCEPT IN LUMBER SHED, CARPER SHOP & BL. SM., SPACED 8'x10', SUPPLIED BY CITY WATER, THREE 6" CONN'S. PRESSURE 90 LBS., SECONDARY SUPPLY FROM THREE No 4 FALES & JENKS ROTARY PUMPS, & 2 KNOWLES DUPLEX DOUBLE ACTING STEAM PUMPS 18x10x12, COMBINED CAPACITY OF ALL PUMPS 4000 GALS. PER MINUTE, PUMPS DRAW FROM CANAL, 6 V.P.'S AS SHOWN, 4100' 2" HOSE ATTACHED, 11 OUTSIDE HYDS., ONE HOSE REEL IN TOWER AT SOUTH END OF No 2 MILL, 500' 2½" HOSE, ONE REEL IN CLOTH RM., 500' 2½" HOSE, V.P.'S & HYDS. SUPPLIED FROM SAME SOURCE AS SPRINKLERS.