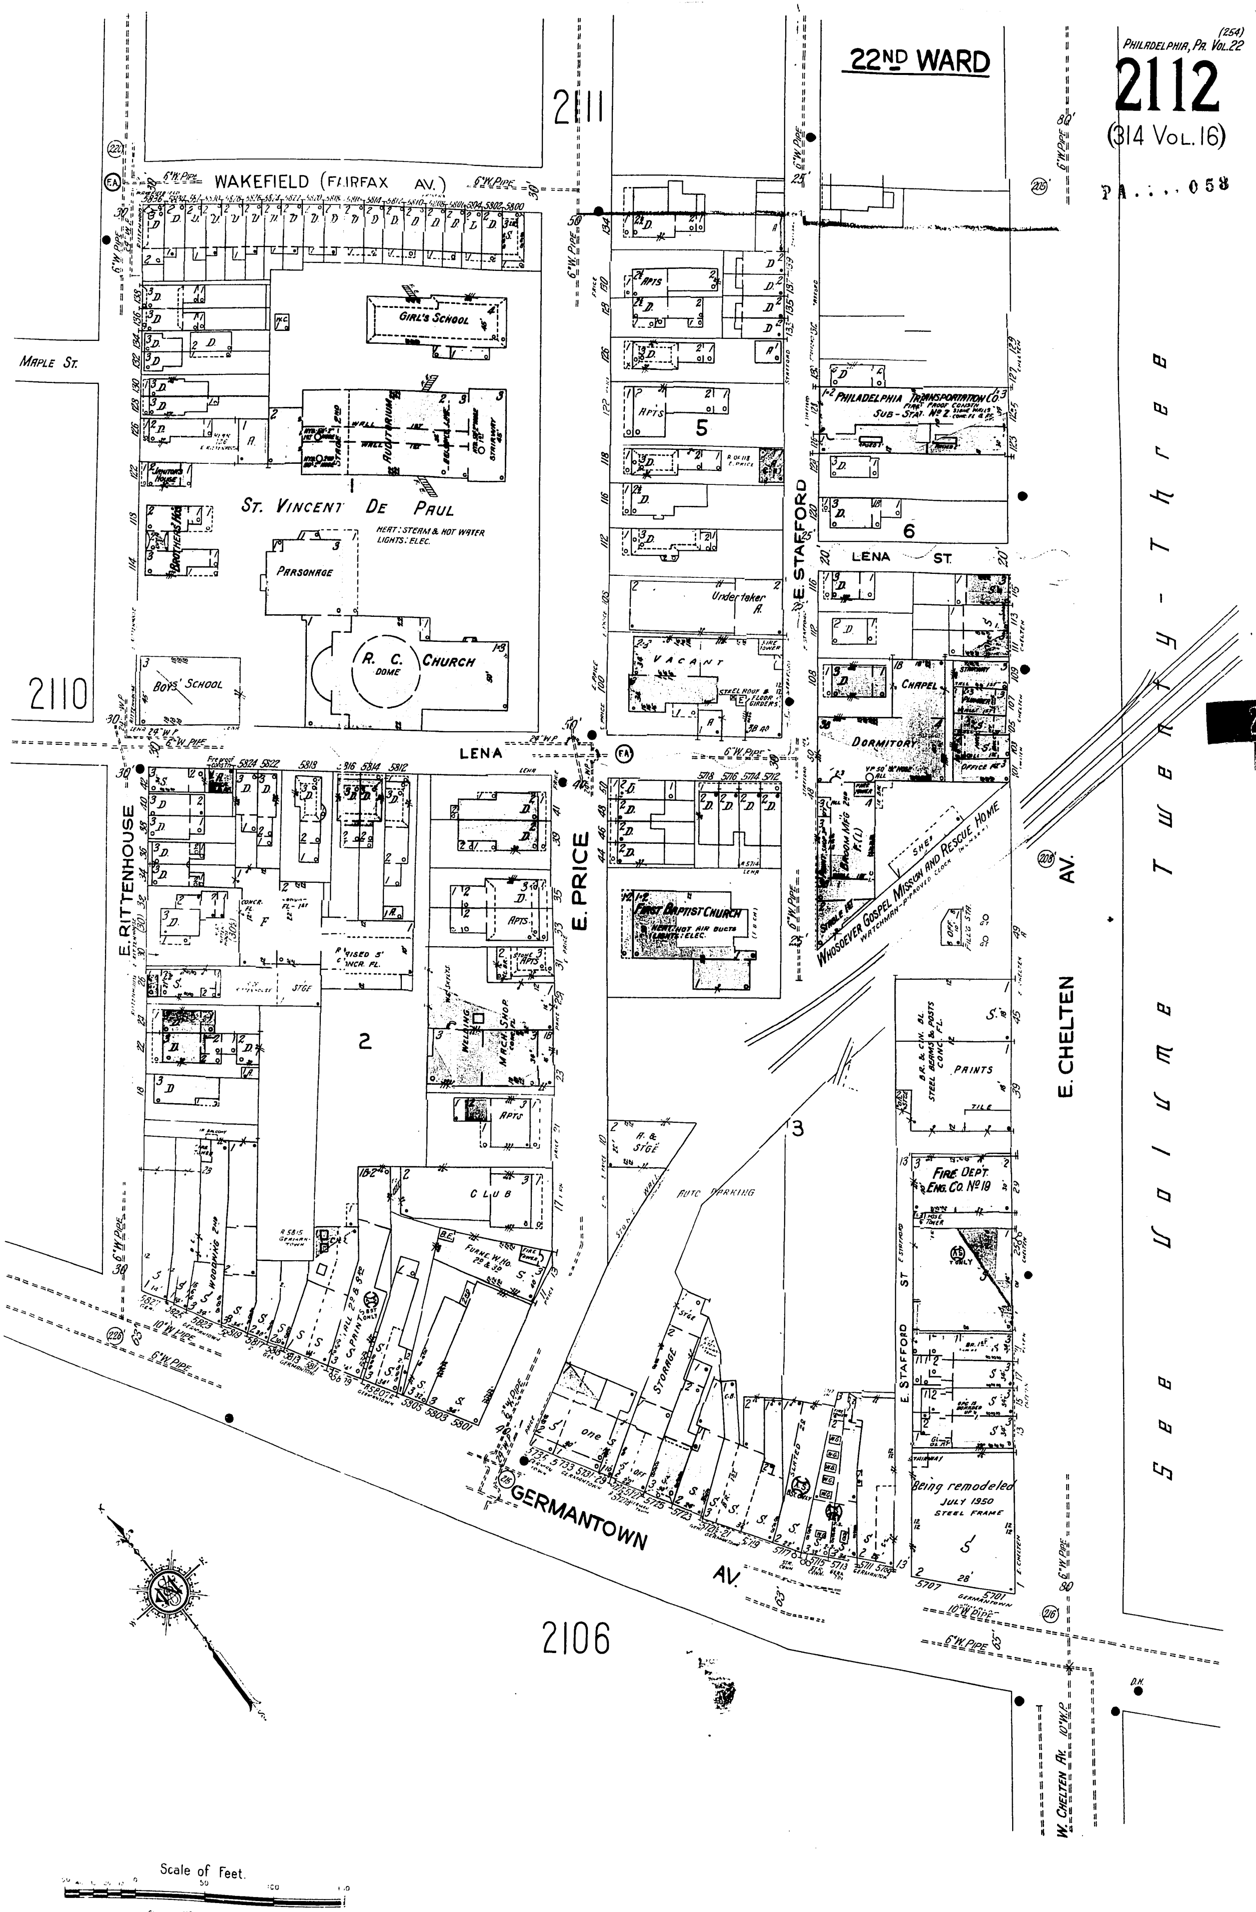
(254)
PHILADELPHIA, PA. VOL. 22
2112
(314 VOL. 16)
22ND WARD
2111
2110
2106
WAKEFIELD (FAIRFAX AV.)
MAPLE ST.
LENA
LENA ST.
E. RITTENHOUSE
E. PRICE
E. STAFFORD
E. STAFFORD ST.
E. CHELTEN AV.
W. CHELTEN AV.
GERMANTOWN AV.
GIRL'S SCHOOL
AUDITORIUM
ST. VINCENT DE PAUL
HEAT: STEAM & HOT WATER
LIGHTS: ELEC.
PARSONAGE
R. C. CHURCH
DOME
BOYS' SCHOOL
BROTHERS' HO.
JANITOR'S HOUSE
PHILADELPHIA TRANSPORTATION CO.
SUB-STAT. NO. 2
Undertaker
VACANT
CHAPEL
DORMITORY
OFFICE
FIRST BAPTIST CHURCH
HEAT: HOT AIR DUCTS
LIGHTS: ELEC.
WHOSOEVER GOSPEL MISSION AND RESCUE HOME
BROOM MFG.
APTS
WELDING
MACH. SHOP
CLUB
AUTO PARKING
STORAGE
PAINTS
FIRE DEPT. ENG. CO. NO. 19
Being remodeled
JULY 1950
STEEL FRAME
See Volume Twenty-Three
6" W. PIPE
10" W. PIPE
5
6
2
3
Scale of Feet.